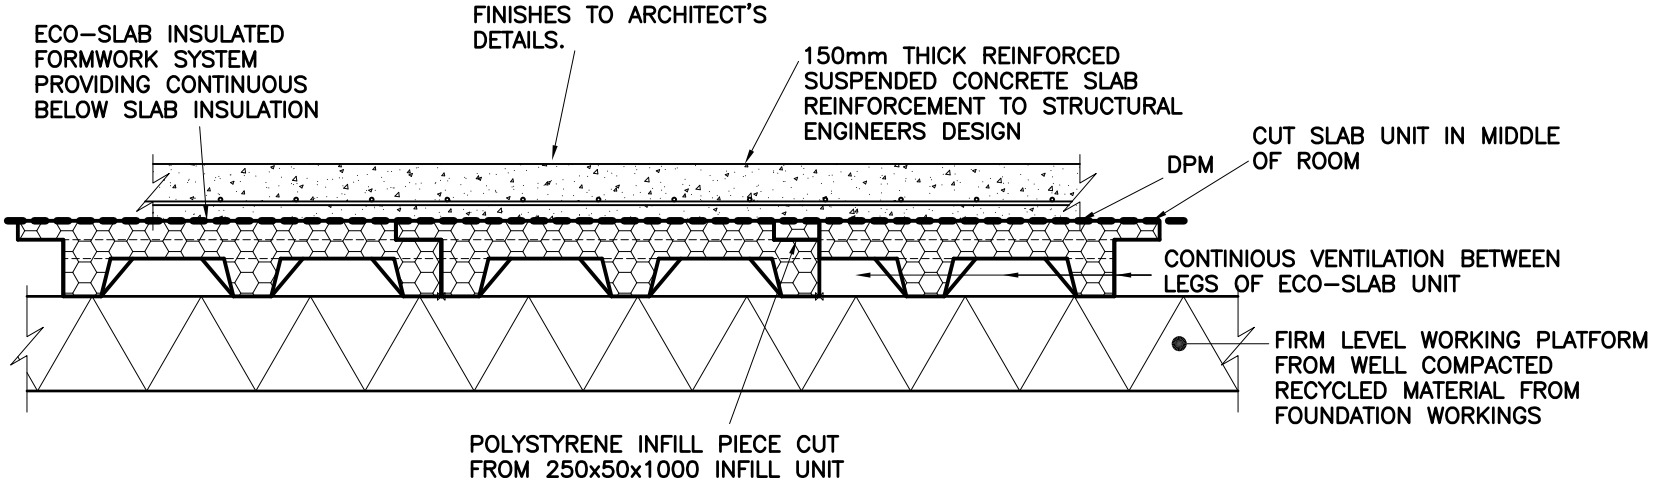


# 19. MIDDLE OF ROOM DETAIL

SCALE 1:20